





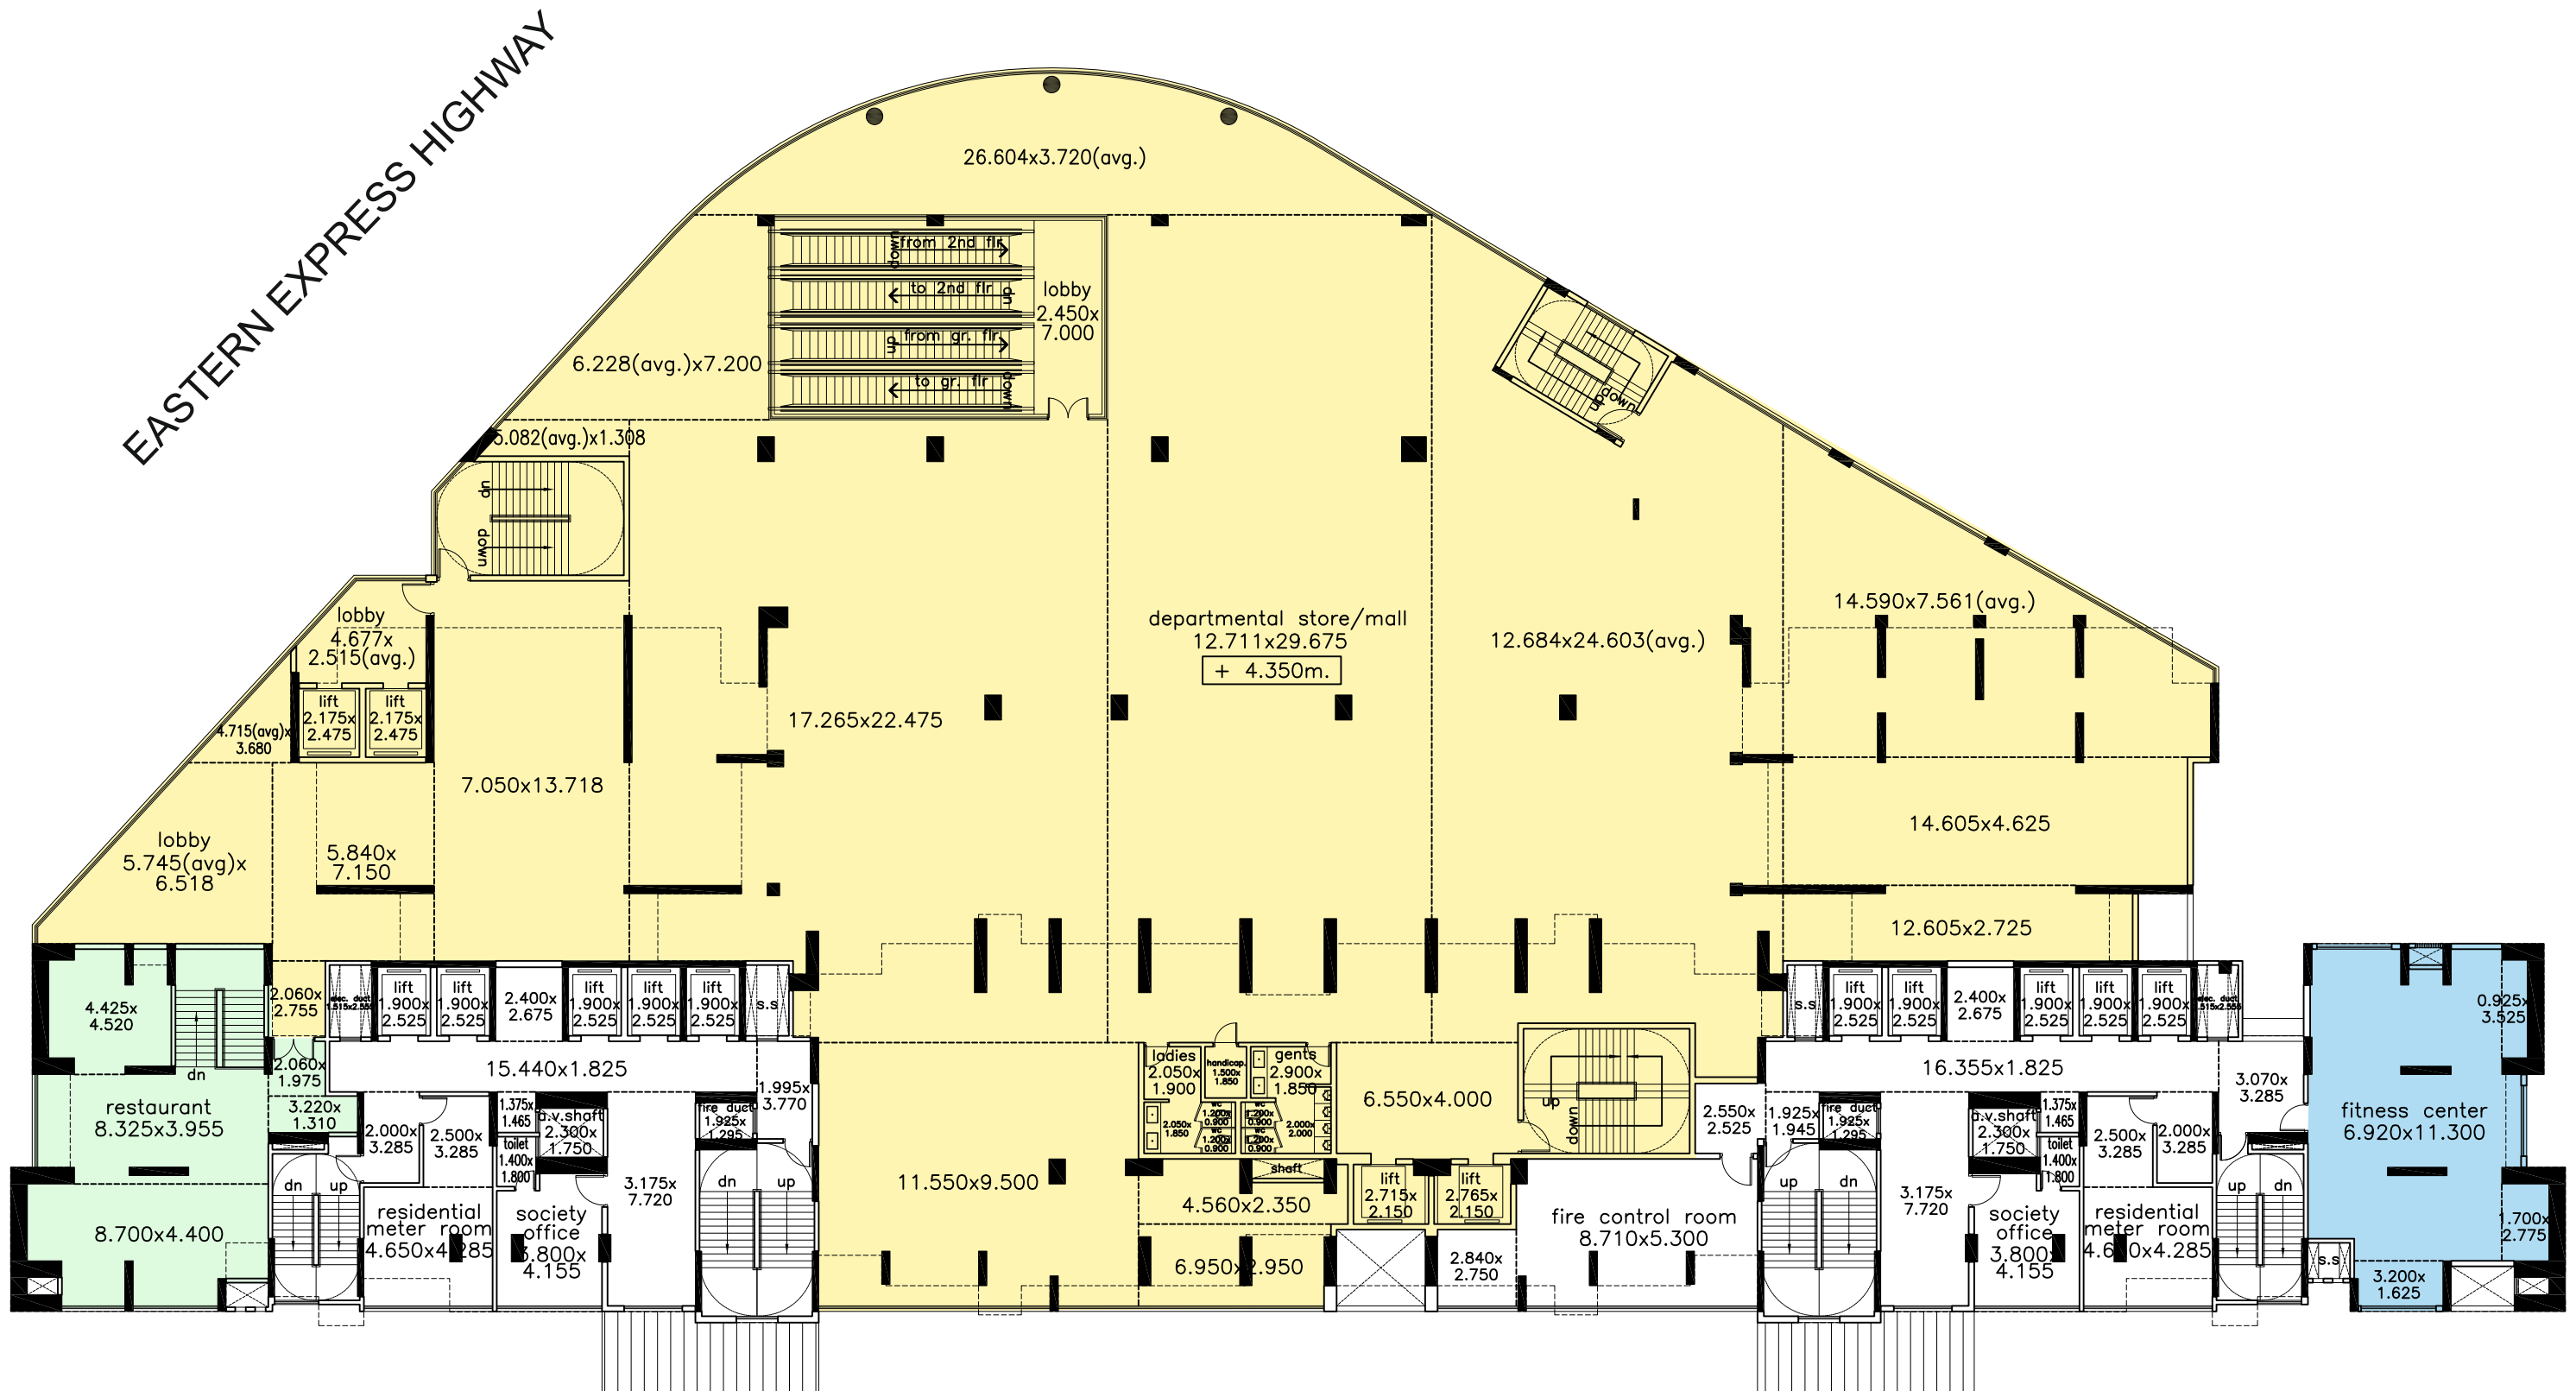

60'.0" WIDE DP ROAD

1ST PODIUM FLOOR PLAN

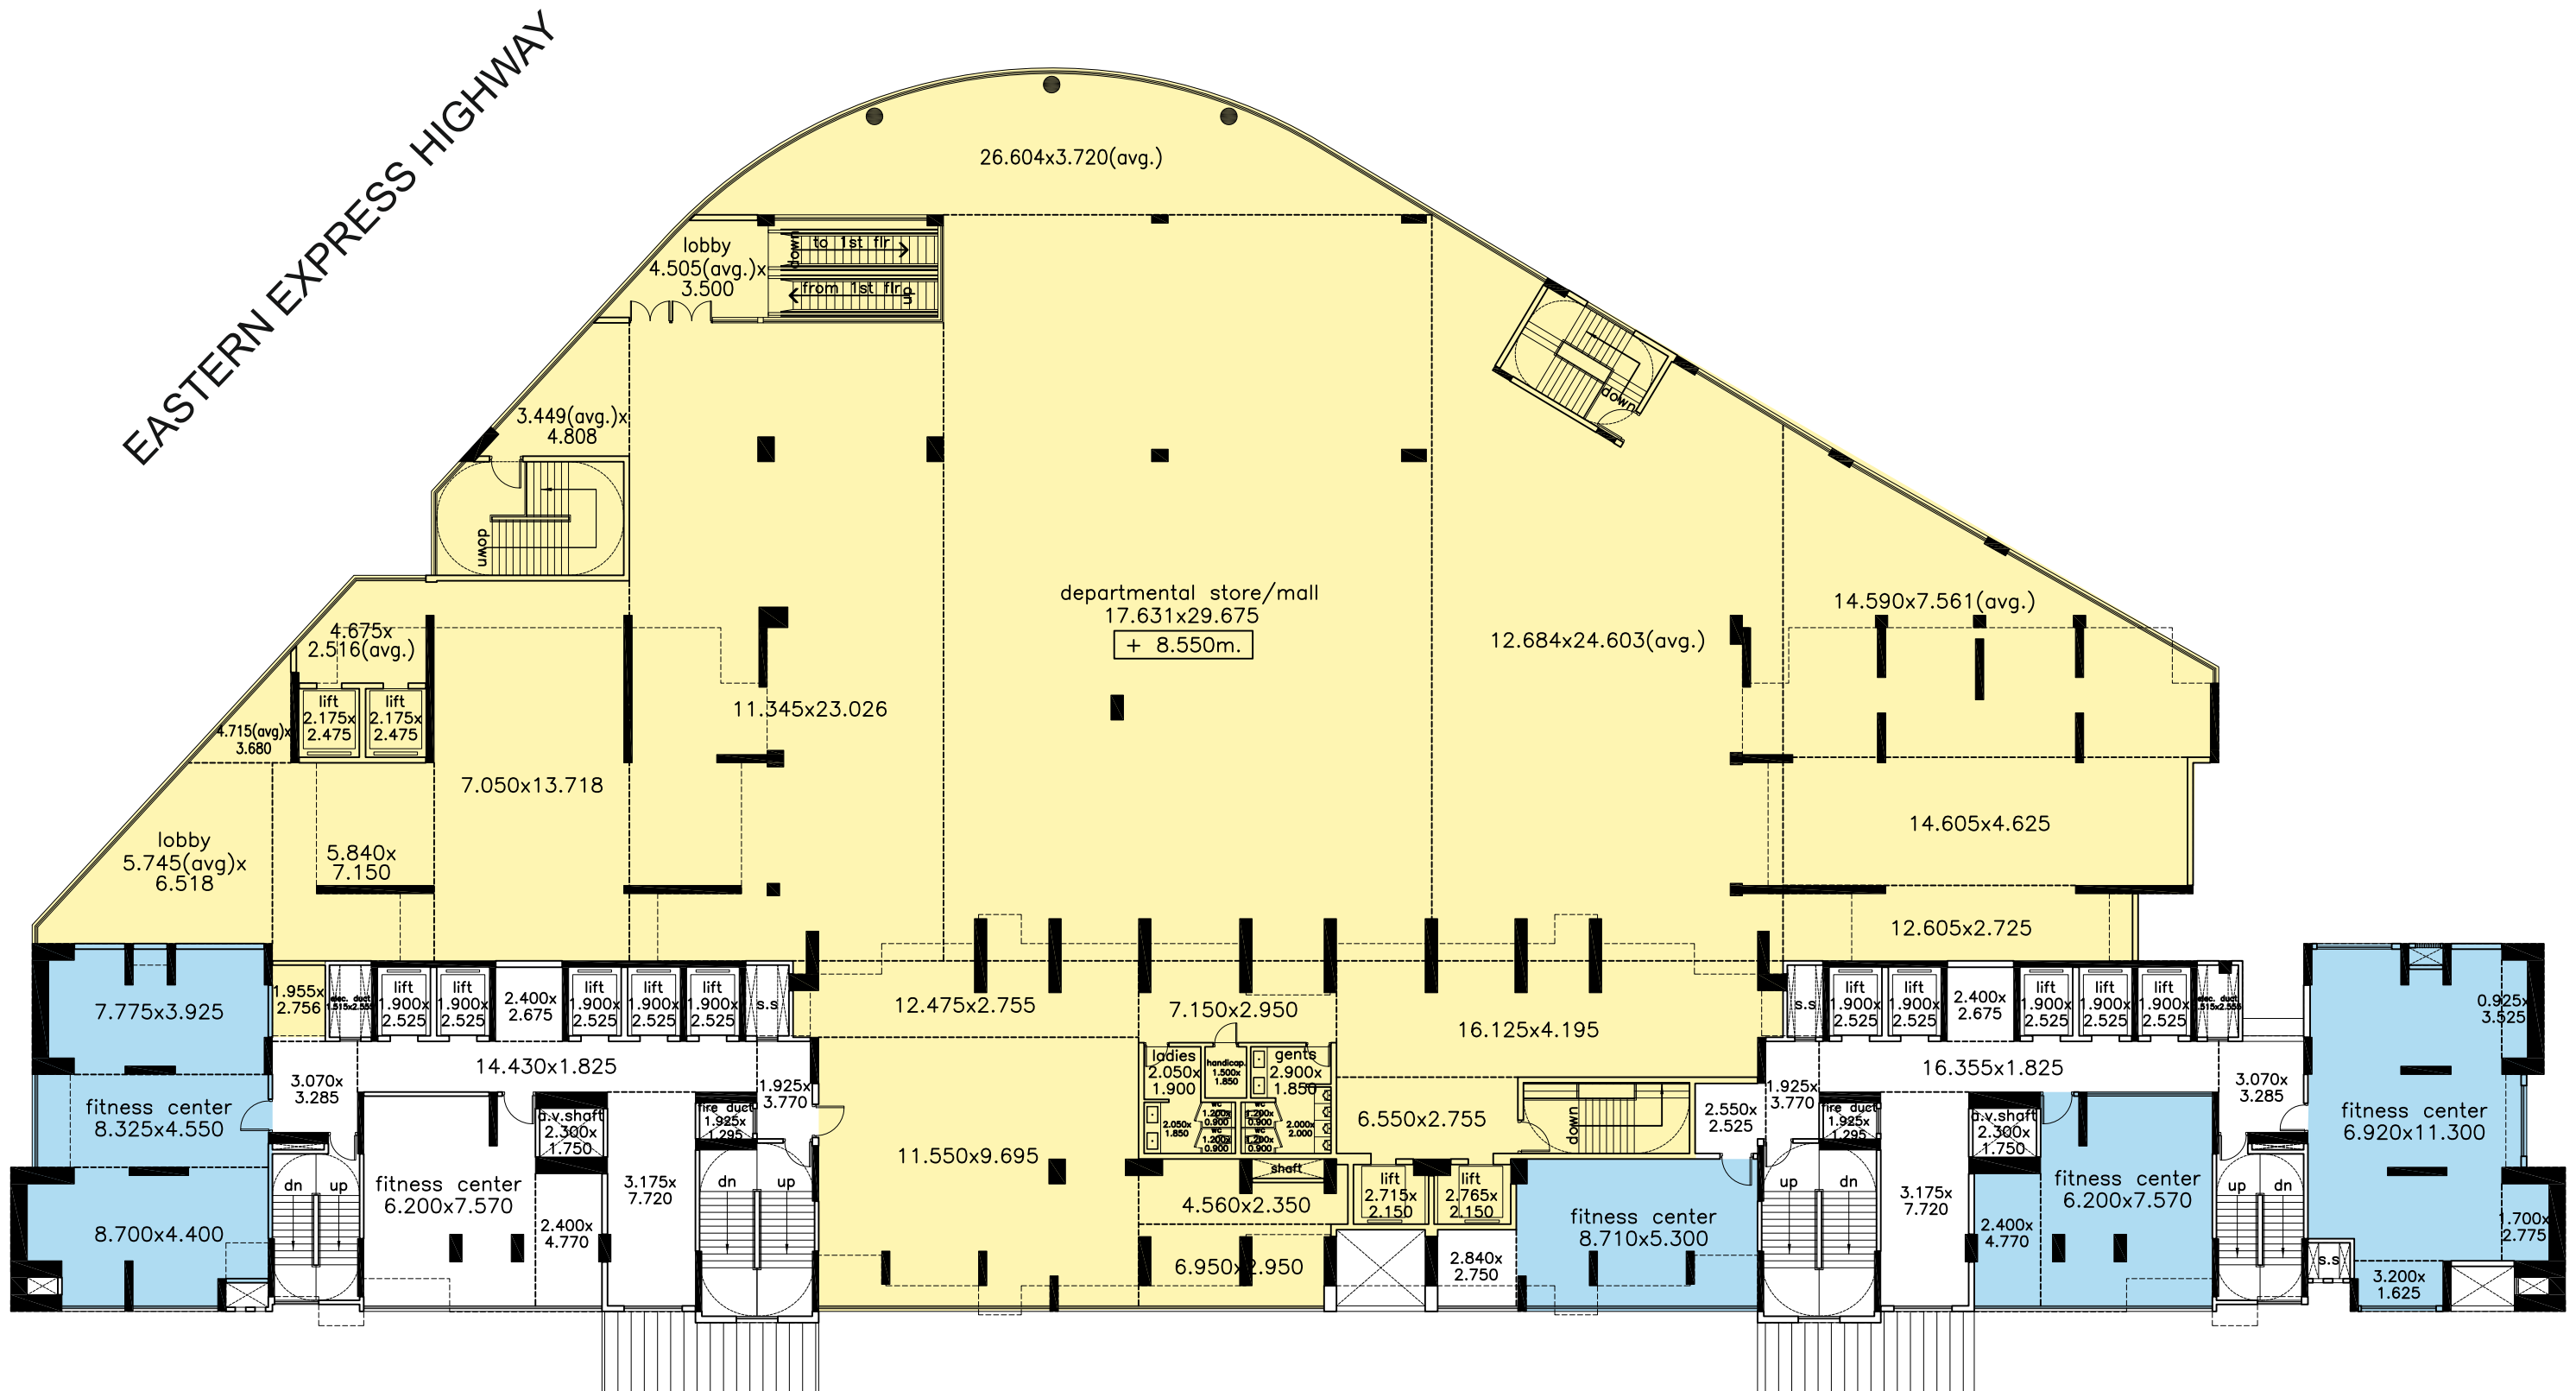

60'.0" WIDE DP ROAD

2ND PODIUM FLOOR PLAN